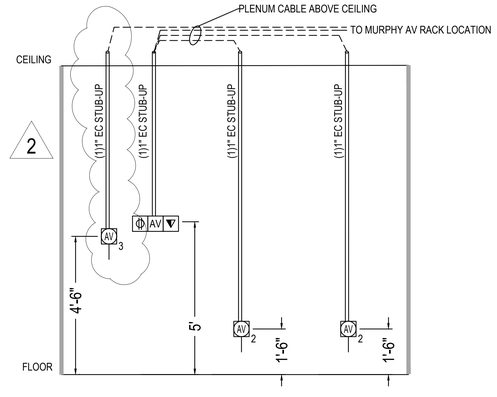

1	EM OPS CONDUIT RISER
NA	

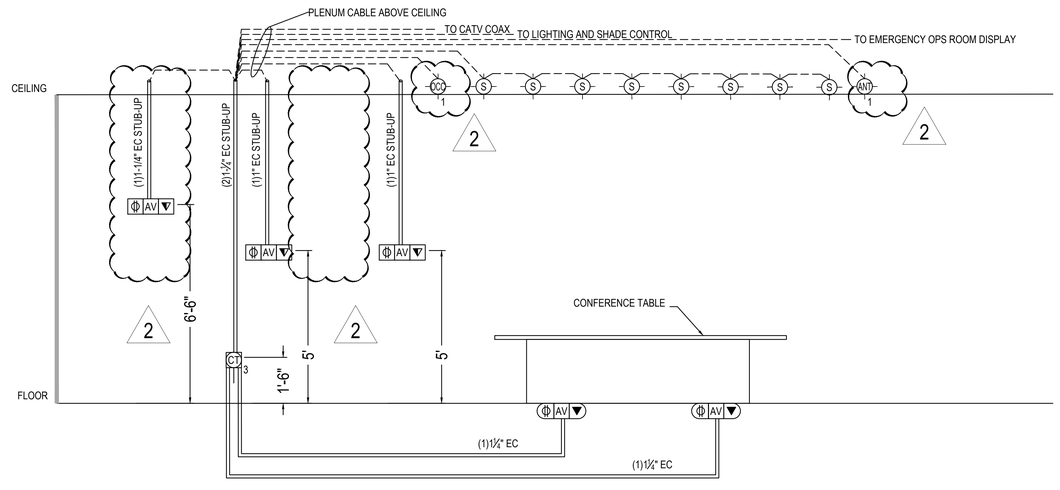

2	MURPHY CONFERENCE ROOM CONDUIT RISER
NA	

Project Title

NYU Langone MEDICAL CENTER

NYU Hospitals Center
MSB
Renovations:
MEP Infrastructure

Owner
NYU Hospitals Center
550 First Avenue
New York, NY 10016
212.263.2450 tel

Architects
Ennead Architects, LLP
320 West 13th Street
New York, NY 10014
212.807.7171 tel 212.807.5917 fax

Mechanical Engineer
Jaros Baum & Bolles
80 Pine Street
New York, NY 10005
212.530.9300 tel 212.269.5894 fax

Structural Engineer
Severud Associates
469 Seventh Avenue
New York, NY 92024
212.986.3700 tel 212.687.6467 fax

Seal

Key Plan

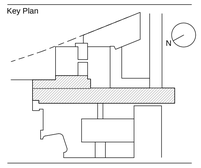

No.	Revision	Date
3.	ISSUE FOR AV BID	01.20.2017
2.	ASI #22-R1	01.20.2017
1.	CONSTRUCTION DOCUMENTS	04.21.2014

Date 01.20.2017

Project Number 14521.S

Scale NTS

Sheet Title
AUDIOVISUAL MSB FIRST FLOOR MURPHY CONFERENCE ROOM CONDUIT RISER

Sheet No.
AV-601.00

Page No.

NYC DOB Number